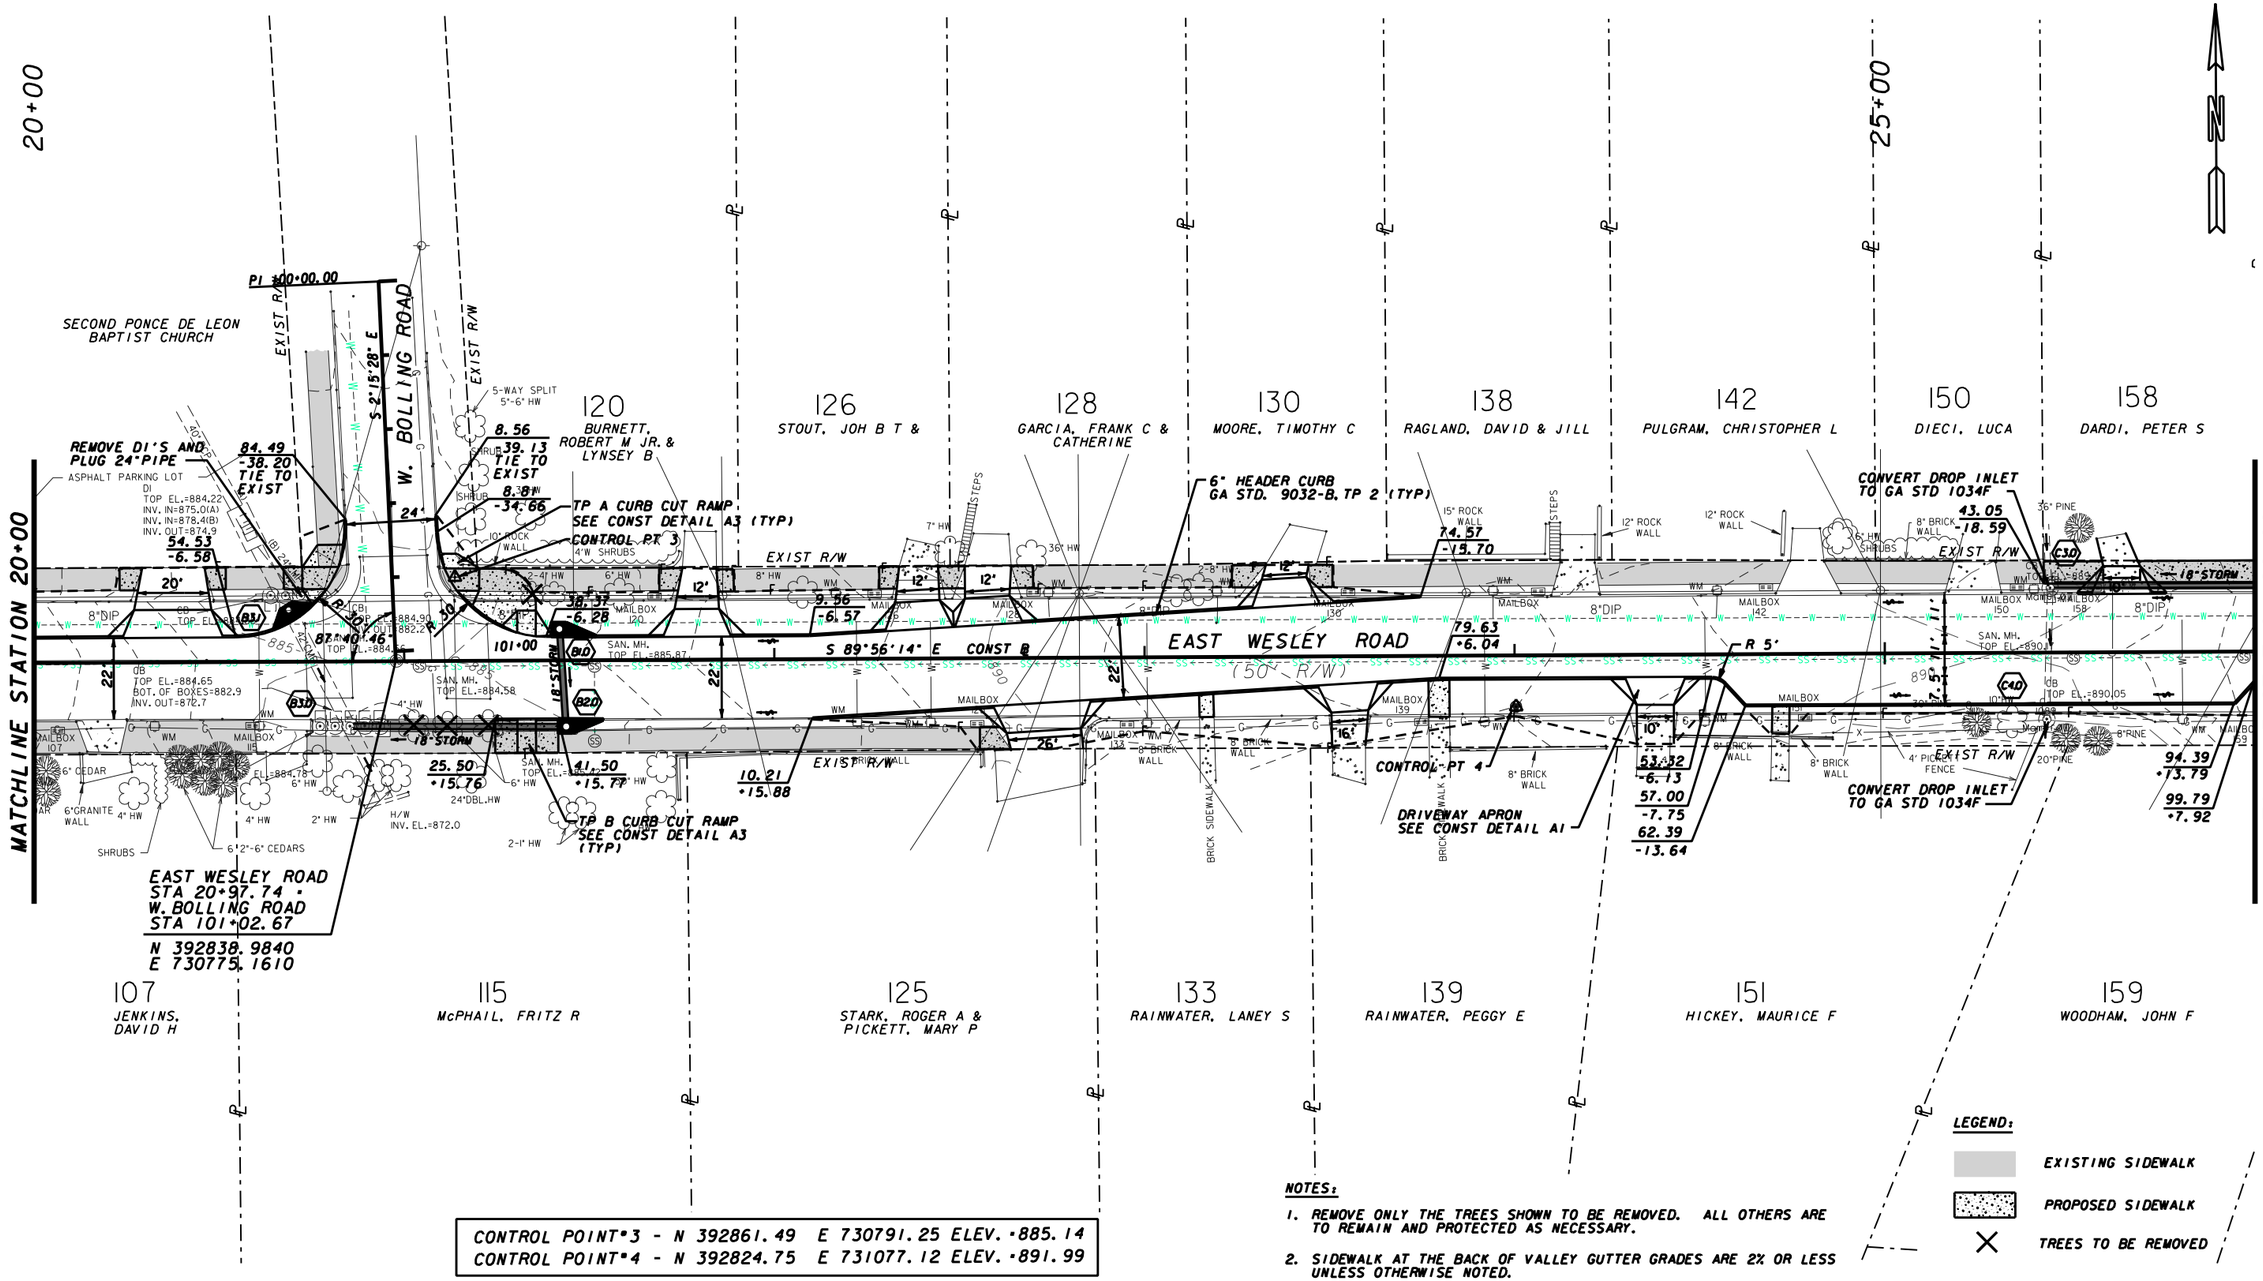

CONTROL POINT #3 - N 392861.49 E 730791.25 ELEV. =885.14
CONTROL POINT #4 - N 392824.75 E 731077.12 ELEV. =891.99

NOTES:

1. REMOVE ONLY THE TREES SHOWN TO BE REMOVED. ALL OTHERS ARE TO REMAIN AND PROTECTED AS NECESSARY.
2. SIDEWALK AT THE BACK OF VALLEY GUTTER GRADES ARE 2% OR LESS UNLESS OTHERWISE NOTED.

PROPERTY AND EXISTING R/W LINE
REQUIRED R/W LINE
CONSTRUCTION LIMITS —C— —F—
EASEMENT FOR CONSTR & MAINTENANCE OF SLOPES
EASEMENT FOR CONSTR OF SLOPES
EASEMENT FOR CONSTR OF DRIVES

BEGIN LIMIT OF ACCESS.....BLA
END LIMIT OF ACCESS.....ELA
LIMIT OF ACCESS
R/W AND LIMIT OF ACCESS

URS
400 NORTHPARK TOWN CENTER
1000 ABERNATHY RD., N.E.
SUITE 900
ATLANTA, GA. 30328
TEL: (678) 808-8800 FAX: (678) 808-8400

SCALE IN FEET
0 20 40 80

REVISION DATES

STATE OF GEORGIA
DEPARTMENT OF TRANSPORTATION
DISTRICT SEVEN

CONSTRUCTION PLAN

EAST WESLEY PEDESTRIAN IMPROVEMENTS
STA 20+00 TO STA 26+00

DRAWING No. 13-3