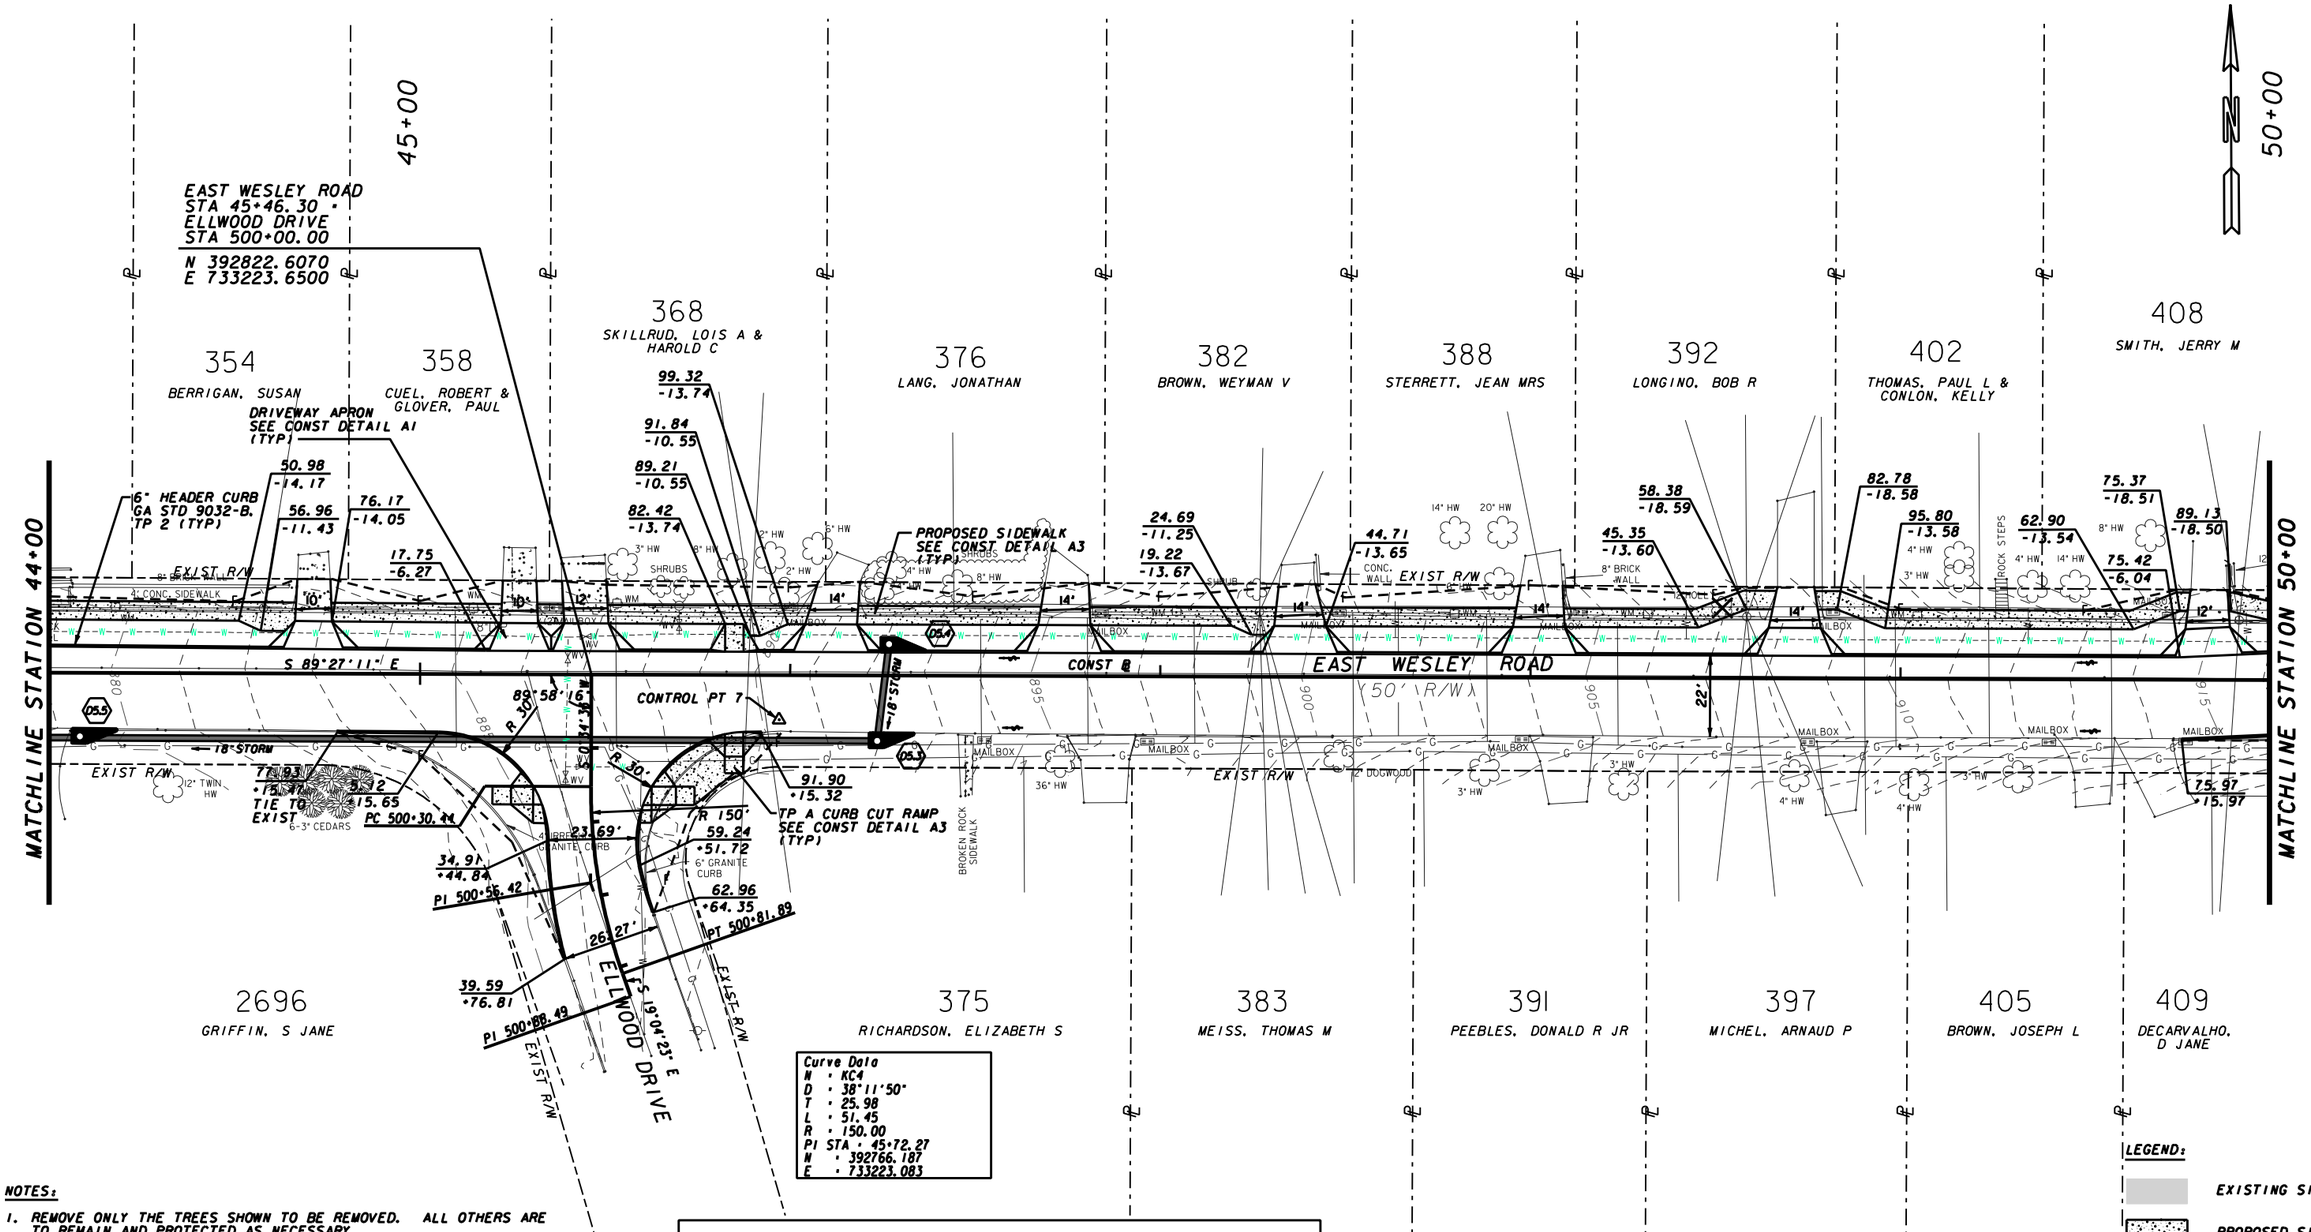

Curve Data
N = KC4
D = 38°11'50"
T = 25.98
L = 51.45
R = 150.00
PI STA = 45+72.27
N = 392766.187
E = 733223.083

CONTROL POINT#7 - N 392809.88 E 733274.28 ELEV.=890.34

NOTES:

1. REMOVE ONLY THE TREES SHOWN TO BE REMOVED. ALL OTHERS ARE TO REMAIN AND PROTECTED AS NECESSARY.
2. SIDEWALK AT THE BACK OF VALLEY GUTTER GRADES ARE 2% OR LESS UNLESS OTHERWISE NOTED.

LEGEND:

- EXISTING SIDEWALK
- PROPOSED SIDEWALK
- TREES TO BE REMOVED

PROPERTY AND EXISTING R/W LINE
REQUIRED R/W LINE
CONSTRUCTION LIMITS
EASEMENT FOR CONSTR & MAINTENANCE OF SLOPES
EASEMENT FOR CONSTR OF SLOPES
EASEMENT FOR CONSTR OF DRIVES

BEGIN LIMIT OF ACCESS.....BLA
END LIMIT OF ACCESS.....ELA
LIMIT OF ACCESS
R/W AND LIMIT OF ACCESS

URS
400 NORTHPARK TOWN CENTER
1000 ABERNATHY RD., N.E.
SUITE 900
ATLANTA, GA. 30328
TEL: (678) 808-8800 FAX: (678) 808-8400

SCALE IN FEET
0 20 40 80

REVISION DATES

STATE OF GEORGIA
DEPARTMENT OF TRANSPORTATION
DISTRICT SEVEN

CONSTRUCTION PLAN

EAST WESLEY PEDESTRIAN IMPROVEMENTS
STA 44+00 TO STA 50+00

DRAWING No. 13-7