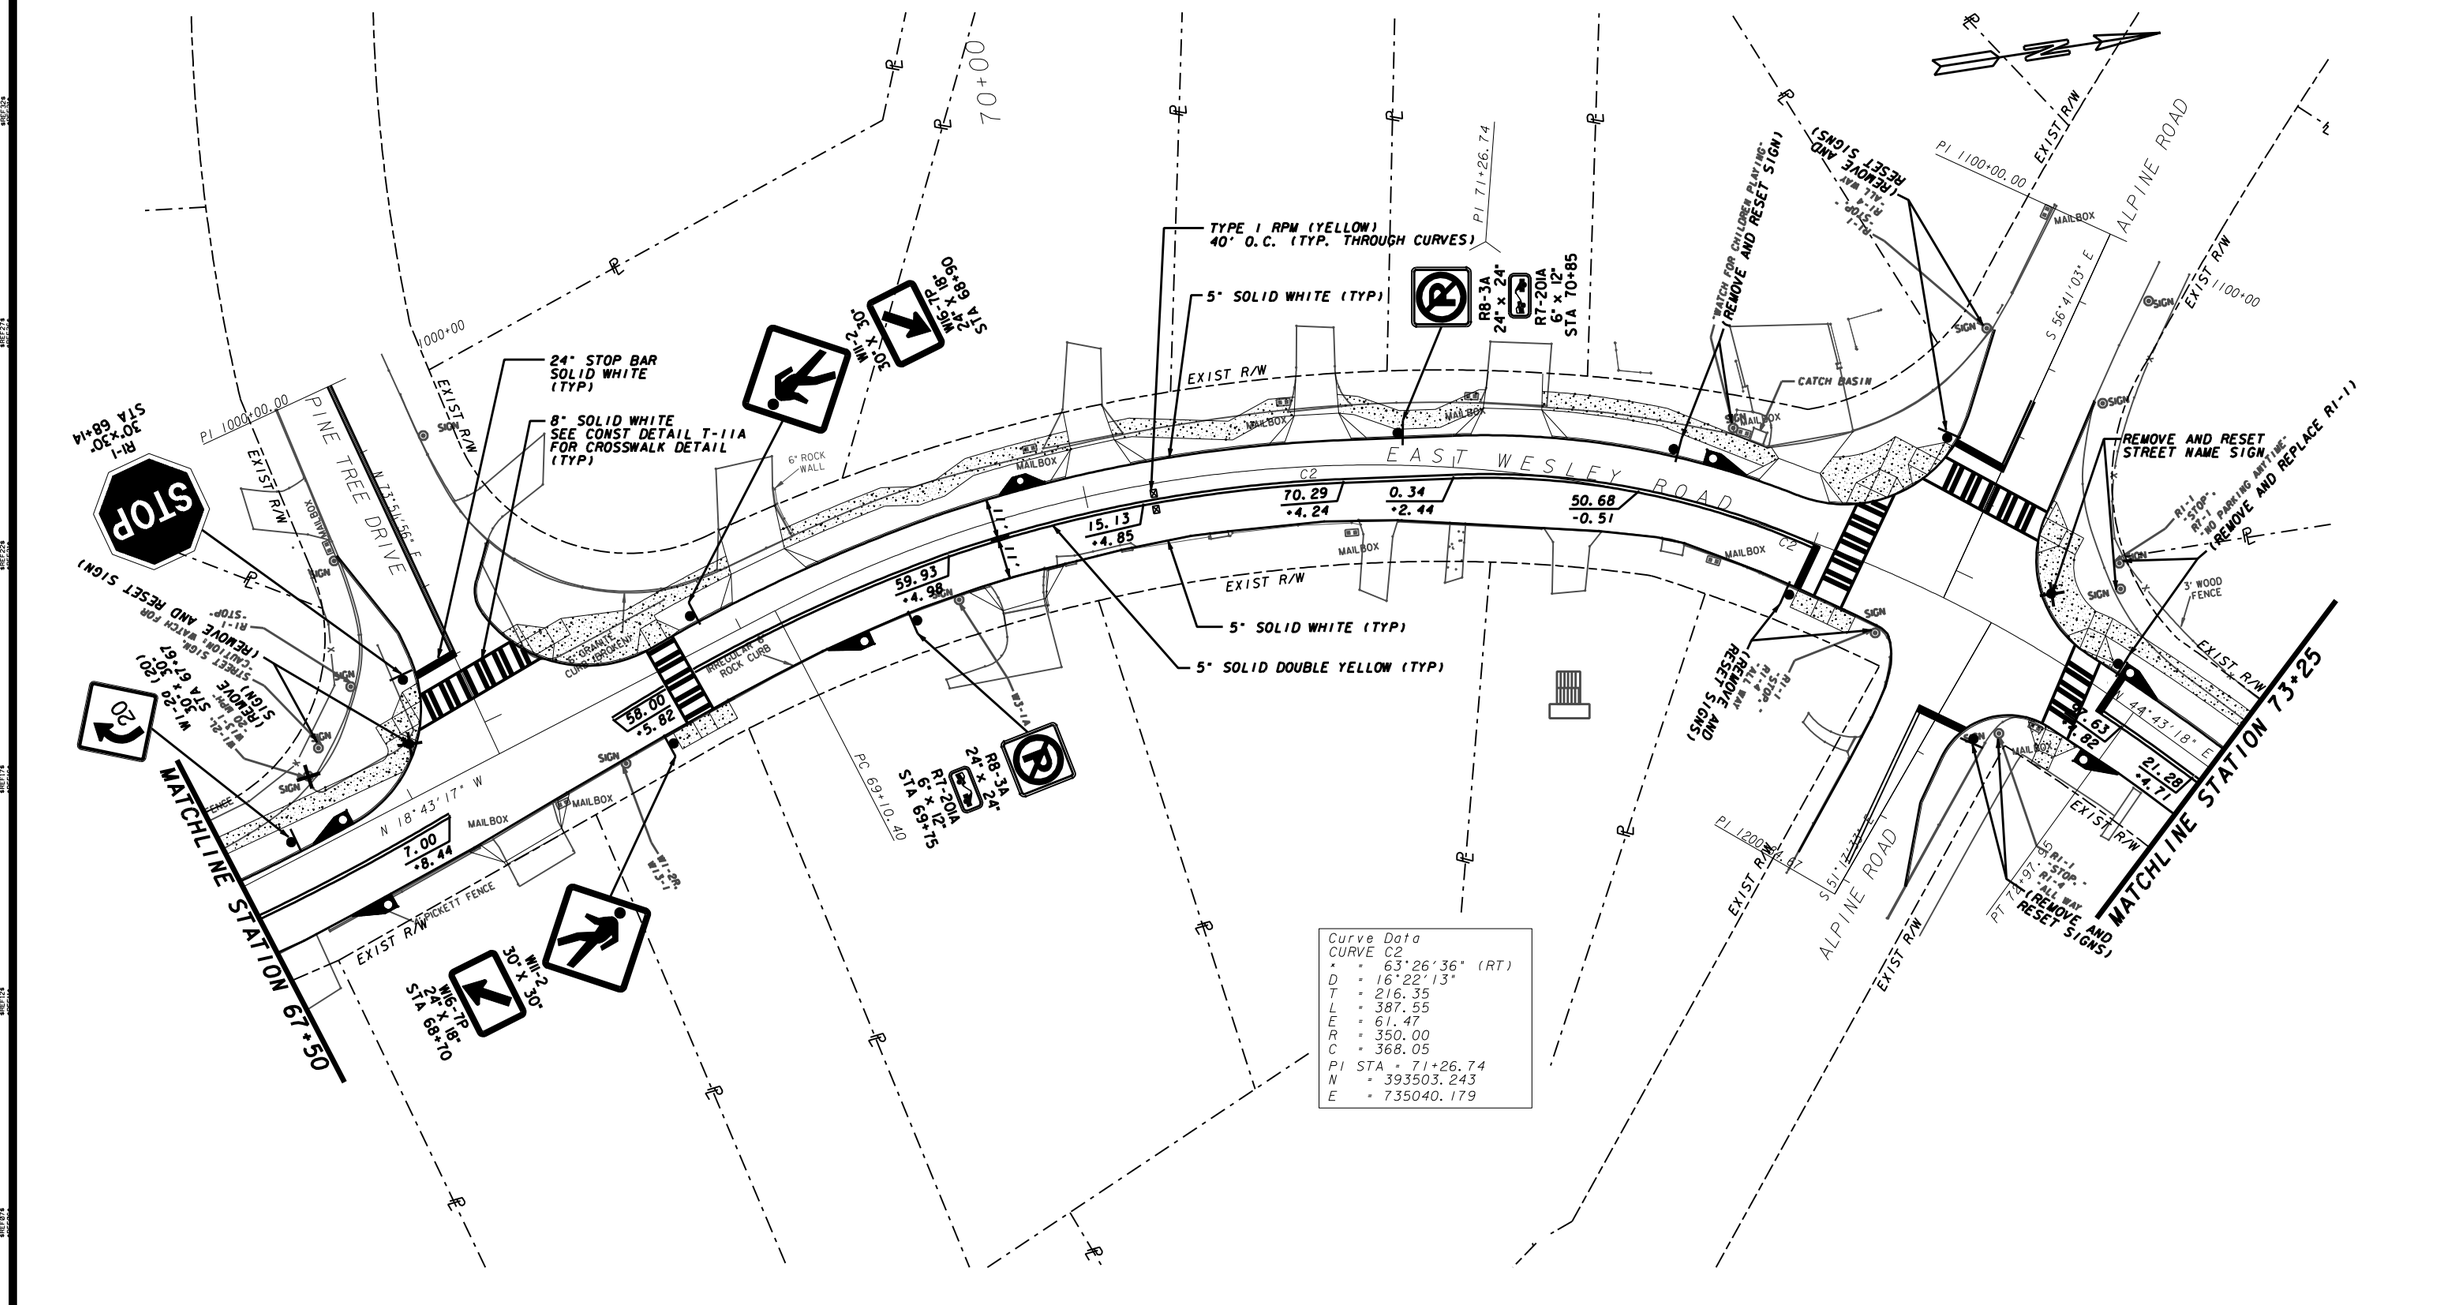

Curve Data
CURVE C2
Δ = 63°26'36" (RT)
D = 16°22'13"
T = 216.35
L = 387.55
E = 61.47
R = 350.00
C = 368.05
PI STA = 71+26.74
N = 393503.243
E = 735040.179

PROPERTY AND EXISTING R/W LINE
REQUIRED R/W LINE
CONSTRUCTION LIMITS —C— —F—
EASEMENT FOR CONSTR & MAINTENANCE OF SLOPES
EASEMENT FOR CONSTR OF SLOPES
EASEMENT FOR CONSTR OF DRIVES

BEGIN LIMIT OF ACCESS.....BLA
END LIMIT OF ACCESS.....ELA
LIMIT OF ACCESS
R/W AND LIMIT OF ACCESS
EXISTING R/W LINE

URS
400 NORTHPARK TOWN CENTER
1000 ABERNATHY RD., N.E.
SUITE 900
ATLANTA, GA. 30328
TEL: (678) 808-8800 FAX: (678) 808-8400

SCALE IN FEET
0 20 40 80

REVISION DATES

STATE OF GEORGIA
DEPARTMENT OF TRANSPORTATION
DISTRICT SEVEN

SIGNING AND MARKING PLANS

EAST WESLEY PEDESTRIAN IMPROVEMENTS
STA 67+50 TO STA 73+25

DRAWING No. 26-11