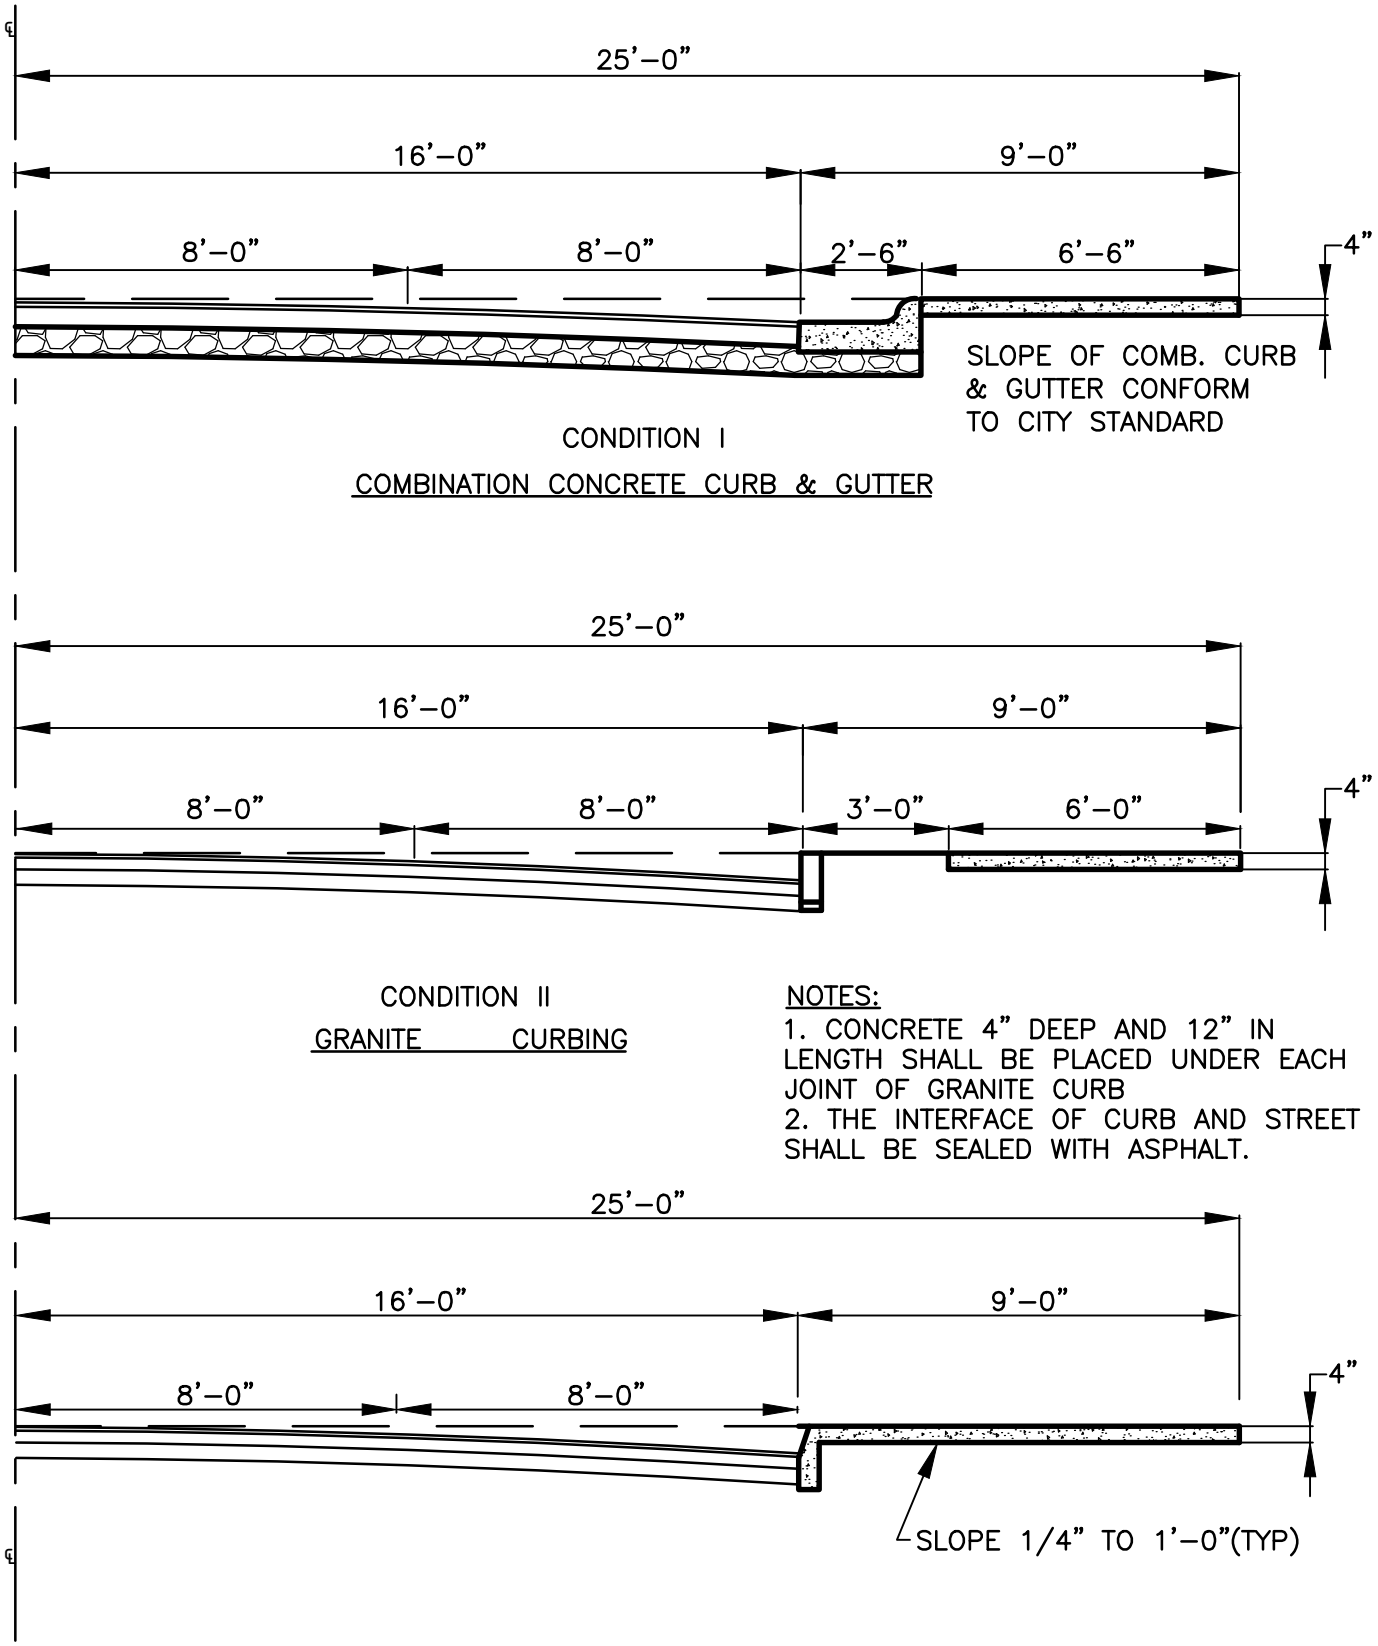


NOTES:
1. CONCRETE 4" DEEP AND 12" IN LENGTH SHALL BE PLACED UNDER EACH JOINT OF GRANITE CURB
2. THE INTERFACE OF CURB AND STREET SHALL BE SEALED WITH ASPHALT.

THIS DETAIL WAS TAKEN FROM THE CITY OF ATLANTA'S WEBSITE. IT MAY HAVE BEEN MODIFIED AND SHOULD BE REVIEWED THOROUGHLY.

| City of Atlanta | STANDARD DETAILS | REV. |
|---|---|---|
| | | DATE: SEPT 2011 |
| | STANDARD STREETS WITH 50' R/W SIDEWALK | ORIG. DATE: NOV 2004 |
| | | SCALE: N.T.S. |
| | | DETAIL NO. TR–G_SS001 |