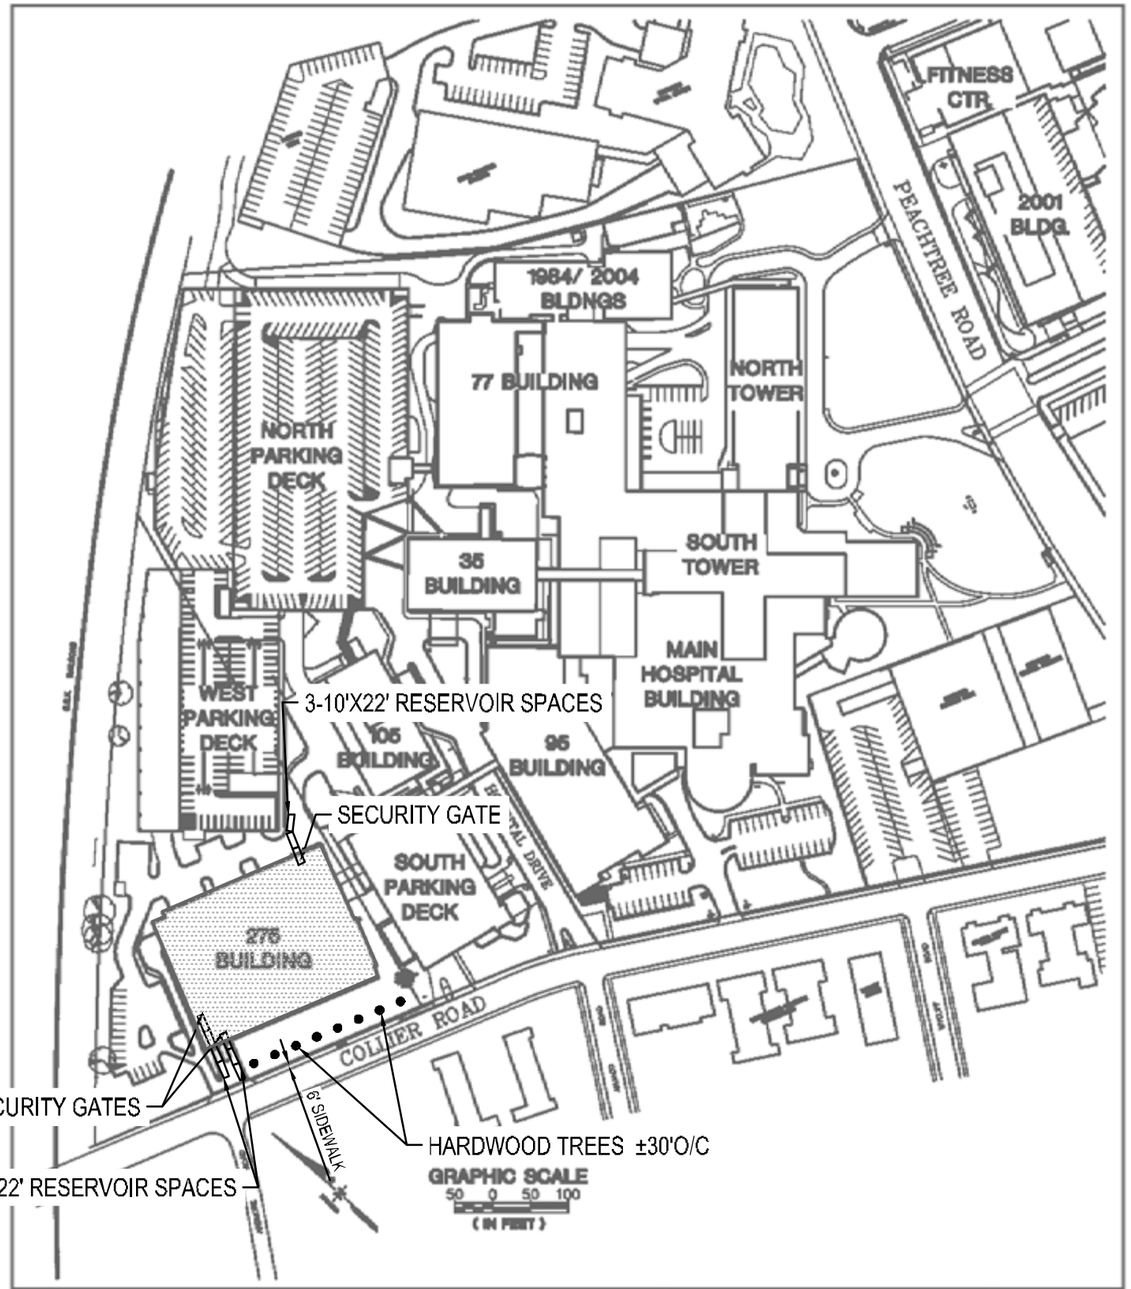

SITE PLAN

Piedmont ATLANTA
1968 Peachtree Road, N.W.
Atlanta, Georgia 30309

Howell Bone Dobson Architects

PARK-FOR-HIRE PERMIT SITE PARKING CONFIGURATION EXHIBIT

FOR

ENTER STREET ADDRESS
CITY, STATE, ZIP CODE

PARCEL ID(S) FOR FACILITY

W&BJOB#170624E
SCALE: 1" = 200'

SHEET 1

W&B

WATTS & BROWNING ENGINEERS, INC.
CIVIL ENGINEERS & LAND SURVEYORS
1180 BELLS FERRY ROAD
MARIETTA, GEORGIA 30066-6030
PHONE: (678) 324-6192
FAX: (770) 694-6870
WWW.WBENGR.COM
LSF000429 - PEF000714

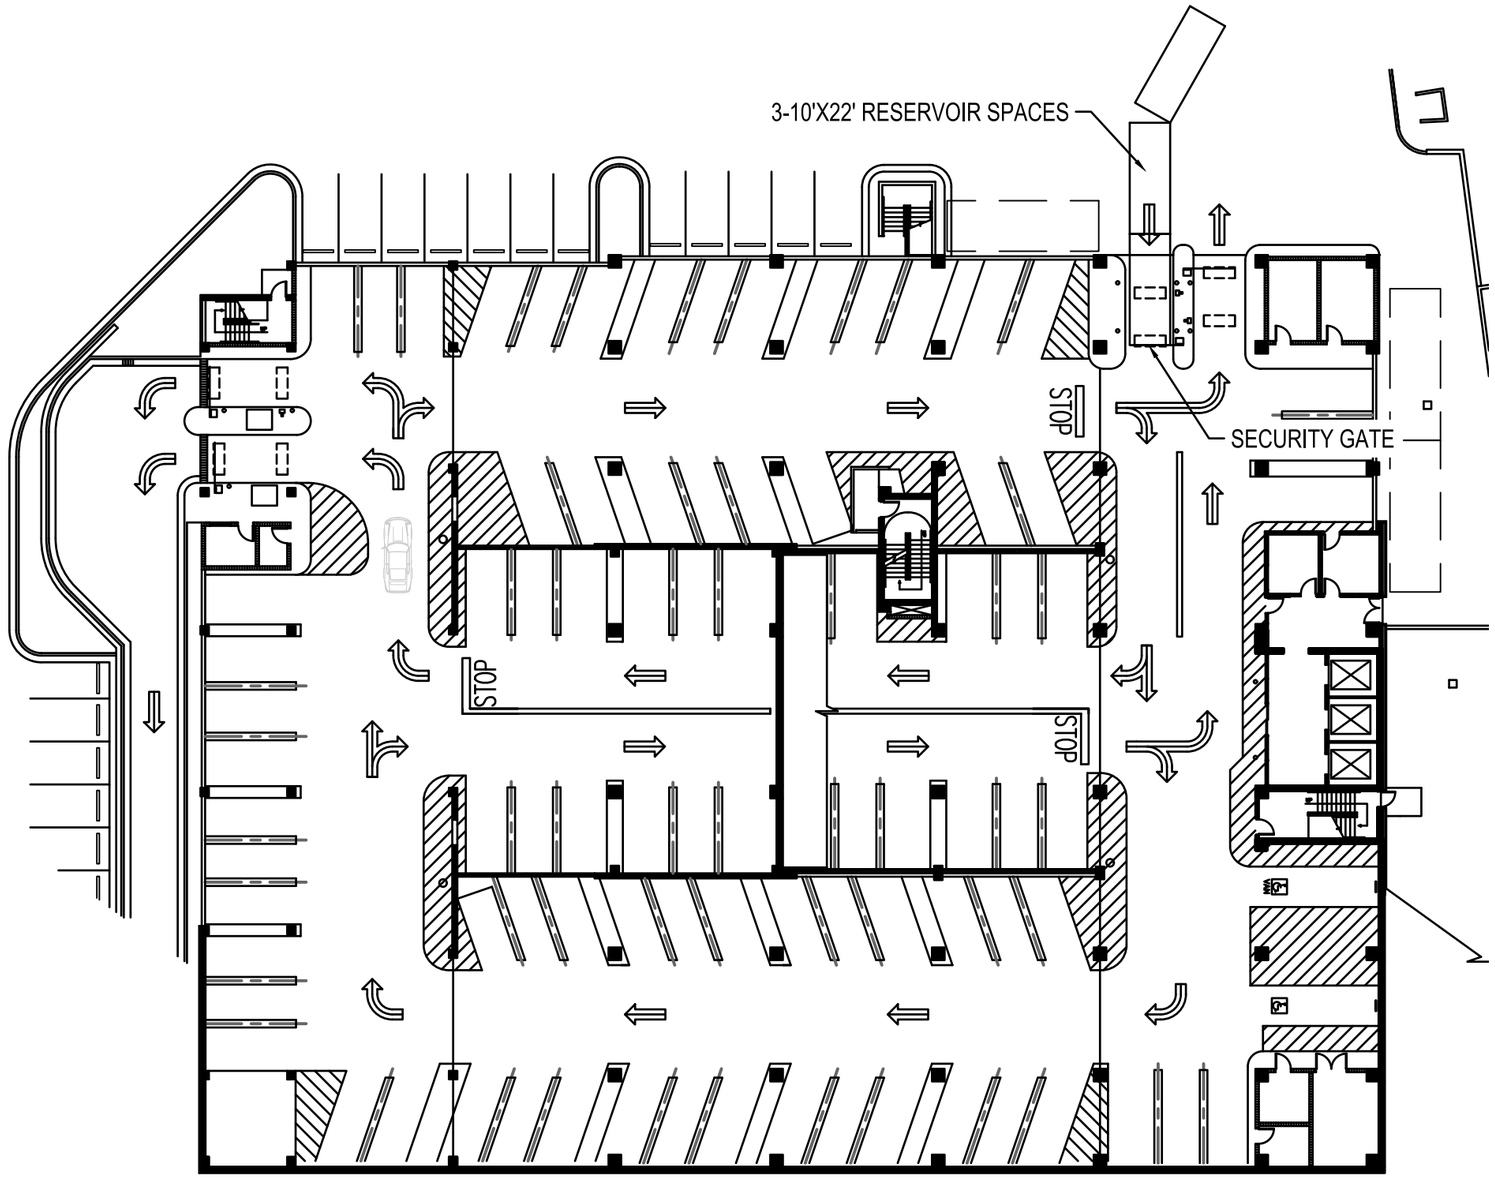

LEVEL P1

PARK-FOR-HIRE PERMIT
PARKING CONFIGURATION EXHIBIT

FOR

ENTER STREET ADDRESS
CITY, STATE, ZIP CODE

PARCEL ID(S) FOR FACILITY

W&BJOB#170624E
SCALE: 1" = 30'

SHEET 2

WATTS & BROWNING ENGINEERS, INC.
CIVIL ENGINEERS & LAND SURVEYORS
1180 BELLS FERRY ROAD
MARIETTA, GEORGIA 30066-6030
PHONE: (678) 324-6192
FAX: (770) 694-6870
WWW.WBENGR.COM
LSF000429 - PEF000714

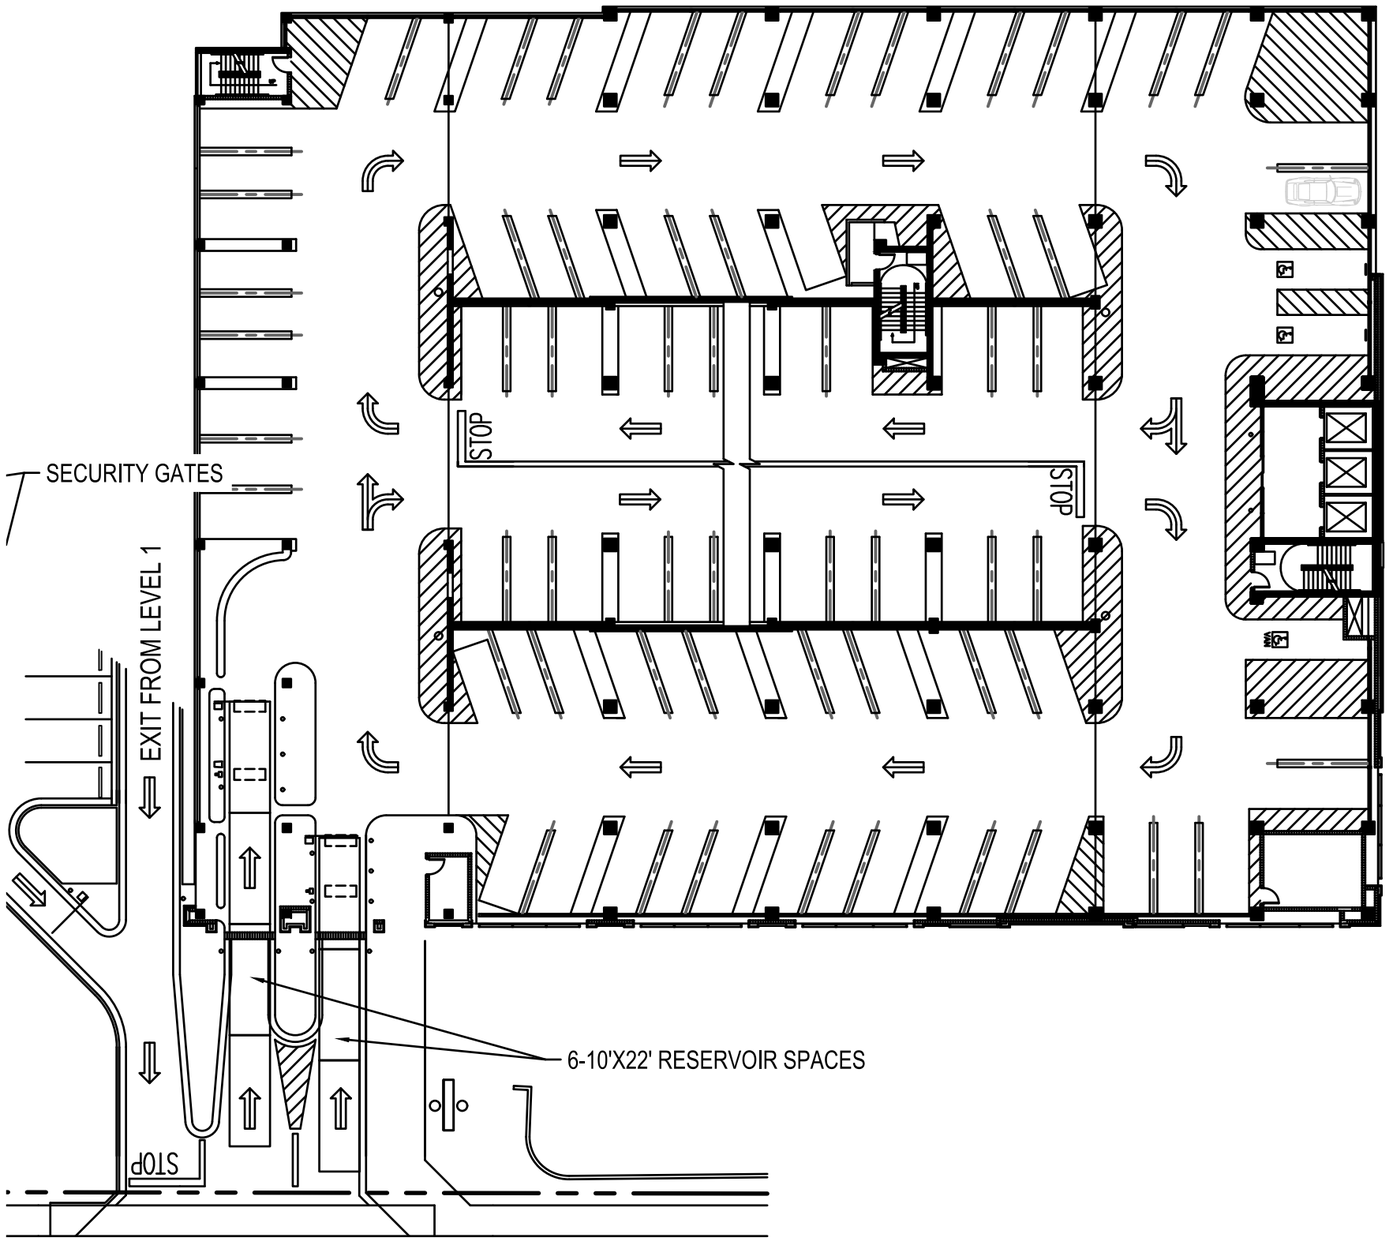

LEVEL P2

PARK-FOR-HIRE PERMIT PARKING CONFIGURATION EXHIBIT

FOR

ENTER STREET ADDRESS
CITY, STATE, ZIP CODE

PARCEL ID(S) FOR FACILITY

W&BJOB#170624E
SCALE: 1" = 30'

SHEET 3

WATTS & BROWNING ENGINEERS, INC.
CIVIL ENGINEERS & LAND SURVEYORS
1180 BELLS FERRY ROAD
MARIETTA, GEORGIA 30066-6030
PHONE: (678) 324-6192
FAX: (770) 694-6870
WWW.WBENGR.COM
LSF000429 - PEF000714

PPARK-FOR-HIRE PERMIT
PARKING CONFIGURATION EXHIBIT

FOR

ENTER STREET ADDRESS
CITY, STATE, ZIP CODE

PARCEL ID(S) FOR FACILITY

W&BJOB#170624E
SCALE: 1" = 30'

SHEET 4

LEVEL P3-P6

WATTS & BROWNING ENGINEERS, INC.
CIVIL ENGINEERS & LAND SURVEYORS
1180 BELLS FERRY ROAD
MARIETTA, GEORGIA 30066-6030
PHONE: (678) 324-6192
FAX: (770) 694-6870
WWW.WBENGR.COM
LSF000429 - PEF000714

LEVEL P7

PARK-FOR-HIRE PERMIT
PARKING CONFIGURATION EXHIBIT

FOR

ENTER STREET ADDRESS
CITY, STATE, ZIP CODE

PARCEL ID(S) FOR FACILITY

W&BJOB#170624E
SCALE: 1" = 30'

SHEET 5

WATTS & BROWNING ENGINEERS, INC.
CIVIL ENGINEERS & LAND SURVEYORS
1180 BELLS FERRY ROAD
MARIETTA, GEORGIA 30066-6030
PHONE: (678) 324-6192
FAX: (770) 694-6870
WWW.WBENGR.COM
LSF000429 - PEF000714

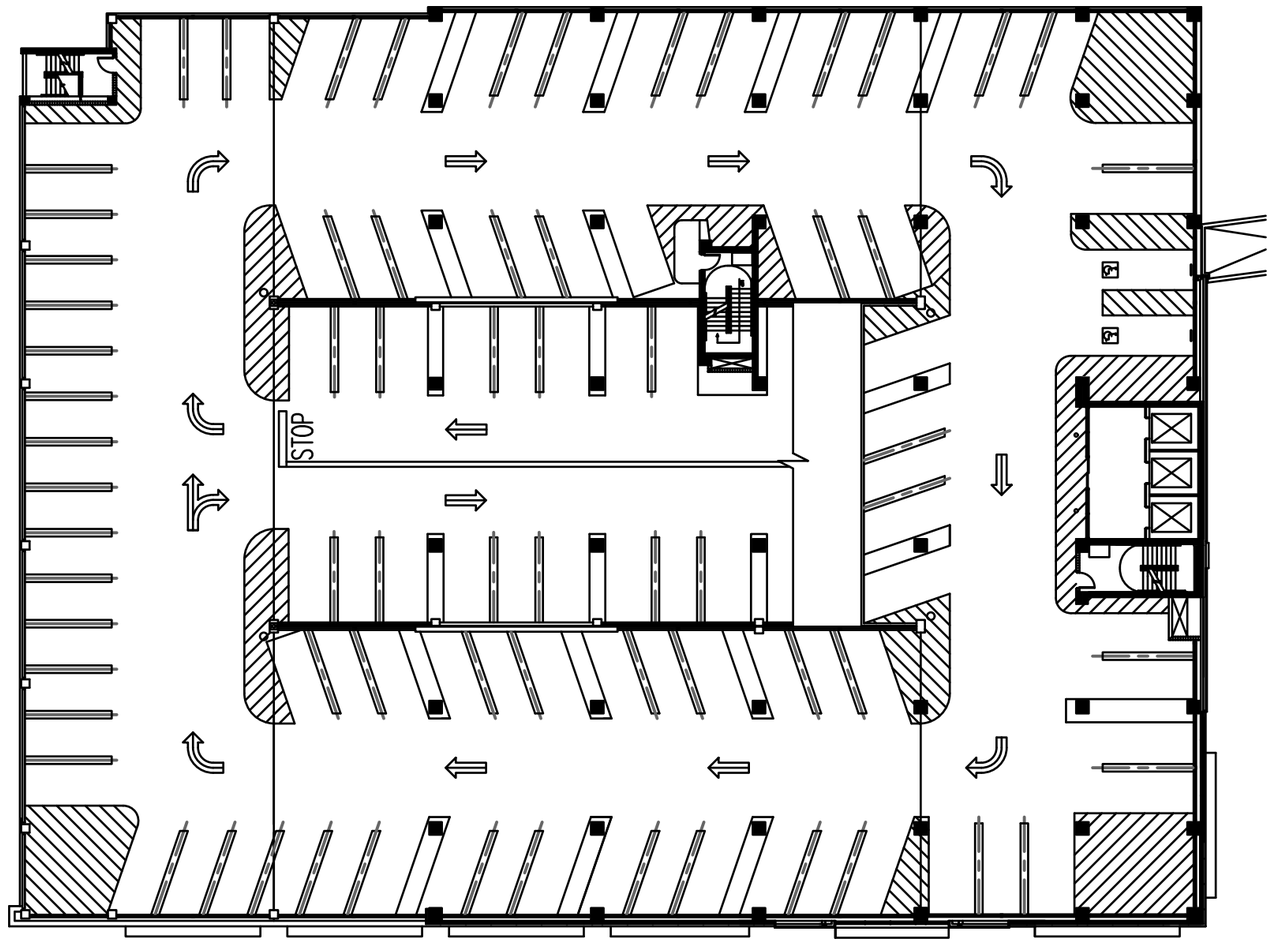

PARK-FOR-HIRE PERMIT
PARKING CONFIGURATION EXHIBIT

FOR

ENTER STREET ADDRESS
CITY, STATE, ZIP CODE

PARCEL ID(S) FOR FACILITY

W&BJOB#170624E
SCALE: 1" = 30'

SHEET 6

LEVEL P8

WATTS & BROWNING ENGINEERS, INC.
CIVIL ENGINEERS & LAND SURVEYORS
1180 BELLS FERRY ROAD
MARIETTA, GEORGIA 30066-6030
PHONE: (678) 324-6192
FAX: (770) 694-6870
WWW.WBENGR.COM
LSF000429 - PEF000714